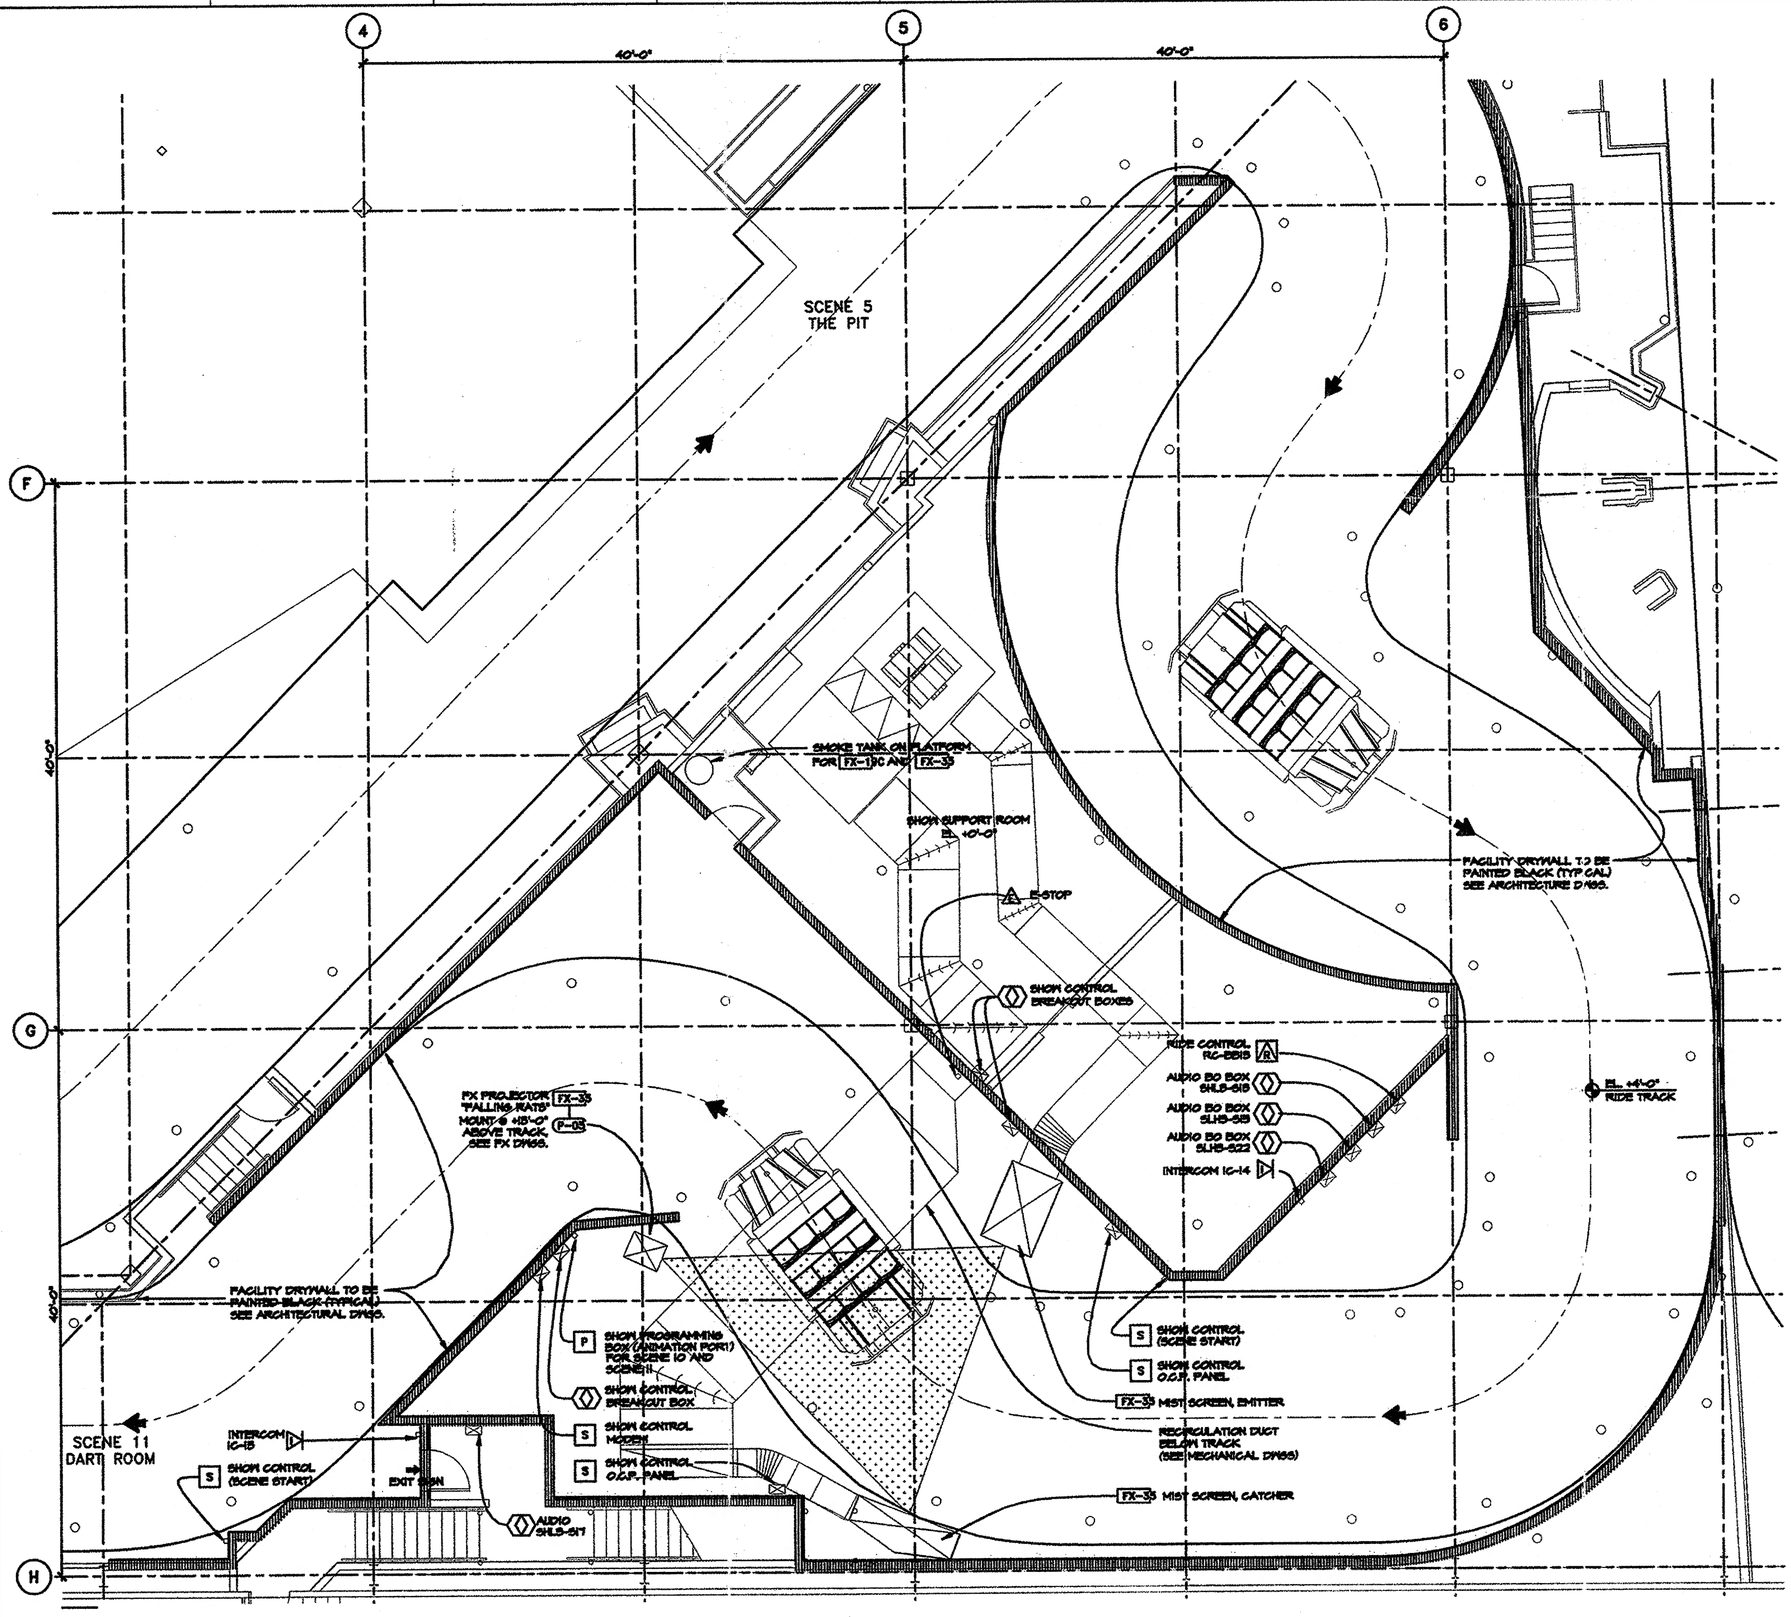

FLOOR PLAN: RAT CAVE

SCALE: 1/4" = 1'-0"

SCENE 10

D-104 D-10-01

NOTES:

- TRACK EDGES SHOWN TO INDICATE VEHICLE CLEARANCE REQUIREMENTS. REFER TO FACILITY AND RIDE DRAWINGS FOR TRACK INFORMATION AND DESIGN.

GENERAL NOTES:

- SHOW SET DRAWINGS SERVE AS A COORDINATION TOOL DESCRIBING THE FORM AND DESIGN OF THE SHOW. FINAL FINISH AND CHARACTER IS DETERMINED BY THE ART DIRECTOR.
- REFER TO MODEL AND ILLUSTRATIONS FOR GENERAL ART DIRECTION AND INTENT (CHARACTER AND THEMING).
- REFER TO FACILITY DRAWINGS FOR CURRENT STRUCTURAL AND ARCHITECTURAL INFORMATION.

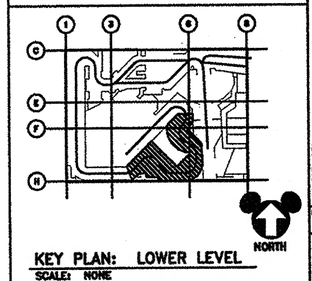

KEY PLAN: LOWER LEVEL

SCALE: NONE

REV. NO.	APPR. BY	DATE	DESCRIPTION OF REVISIONS
9			
8			
7			
6			
5			
4			
3			
2		12/10/93	FACILITY COMPLETION PACKAGE
1		9/24/93	95% RELEASE FOR PRODUCTION

ISSUED FOR

NOTICES:

THE DATA IN THIS DOCUMENT INCORPORATE PROPRIETARY RIGHTS OF WALT DISNEY IMAGINEERING, 1401 FLOWER STREET, GLENDALE, CALIFORNIA 91221-5020. ANY PARTY ACCEPTING THIS DOCUMENT DOES SO IN CONFIDENCE AND AGREES THAT IT SHALL NOT BE DUPLICATED, IN WHOLE OR IN PART, NOR DISCLOSED TO OTHERS, WITHOUT THE WRITTEN CONSENT OF WALT DISNEY IMAGINEERING.

CONTRACTOR SHALL VERIFY ALL CONDITIONS ON JOB SITE & NOTIFY THE PROJECT ENGINEER OF ANY VARIATIONS FROM DIMENSIONS SHOWN ON THESE DRAWINGS BEFORE PROCEEDING WITH ANY CONSTRUCTION.

KEY PERSONS AND APPROVALS

PROJECT MANAGER: DAVID TODD
FACILITY DESIGN MANAGER: VAL USLE
PROJECT SHOW PROCEDURE: SUSAN BONDS
PROJECT SHOW SET DESIGNER: DAVID EDMINSTER

DRAWN: PECHSTEDT/BROWNE
CHECKED:
APPROVED:
DATE: 9/29/93
C.F. No. D-10-01

Walt Disney Imagineering
1401 Flower Street
Glendale, CA 91221-5020
(818) 544-6500

PROJECT DESIGNED FOR:

Disneyland®
ANAHEIM, CALIFORNIA

PROJECT AREA: ADVENTURELAND
UNIT NAME: INDIANA JONES EXPEDITIONS
W.B.S. NO.:
SHEET TITLE: SCENE 10: FLOOR PLAN THE RAT ROOM

PHASE: CD
PROJECT CODE NUMBER:
DRAWING NO.: D-10-01
REVISION NO.:

NAME: P:\SHARED\INDY\AF\DD\WP\SC10\D-10-01.DWG DATE: DEC 08, 1993 TIME: 10:50 AM